


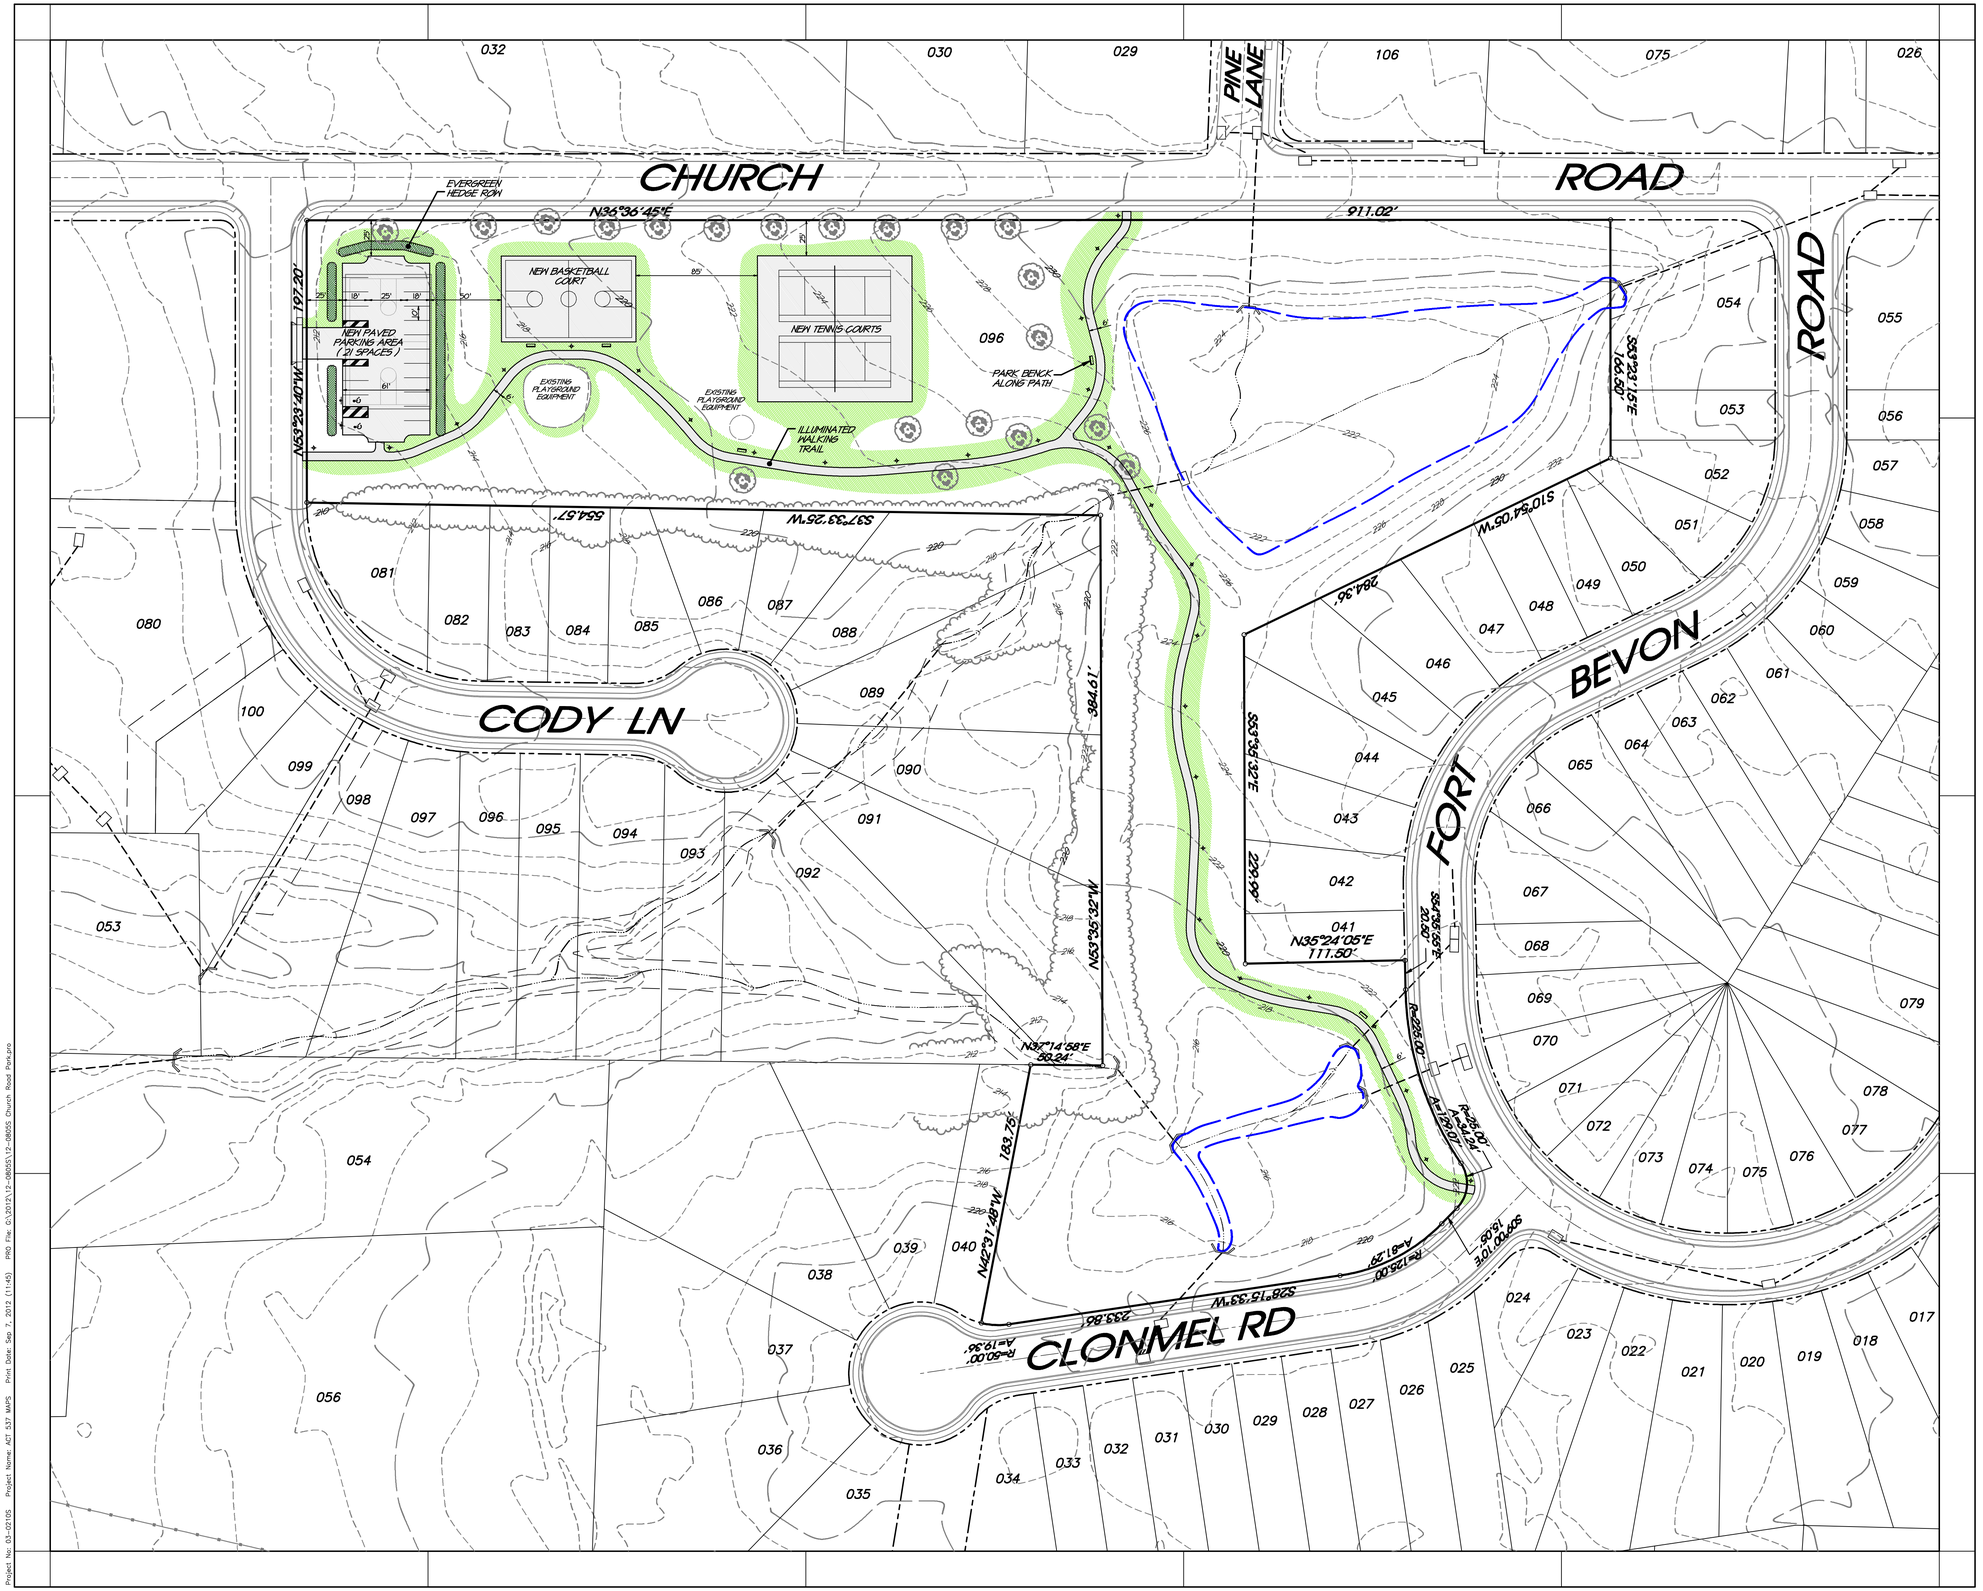


PROJECT KEY MAP

SKIPPACK TOWNSHIP
1702
Montgomery County Pennsylvania

## MAP LEGEND

- TRACT BOUNDARY
- RIGHT–OF–WAY LINE
- ROADWAY CENTERLINE
- TOPOGRAPHIC CONTOURS
- WATER FEATURE LIMITS
- STORM SEWER PIPING
- SANITARY SEWER PIPING
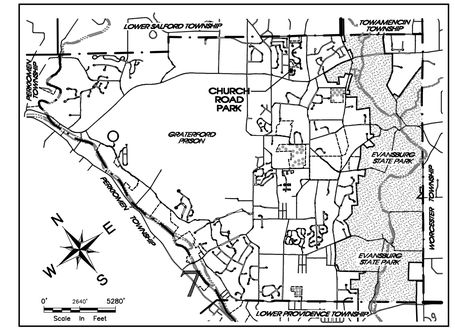
| Date | Revision |
|---|---|
| | |

0' 25' 50' 100'
Scale In Feet
1" = 50' – 0" (at 24"x36" Sheet)

AUGUST 2012

# CHURCH ROAD PARK – DEVELOPMENT PLAN –

# SKIPPACK TOWNSHIP

## MONTGOMERY COUNTY – PENNSYLVANIA

Map prepared by:
Woodrow & Associates, Inc.
1108 N. Bethlehem Pike
Ambler, Pennsylvania

This map is based on 2010 aerial photographs from the PAMAPP program administered by Penn State University, Montgomery County Tax Parcel GIS data, and various public information sources. Base data is also a compilation of data provided to Skippack Township by private developers on an on-going basis.

Property lines are a compilation of data with no verification from deeds of record. This map is not meant to be used as a legal definition of properties.

Project No: 03-021015 Project Name: ACT 537 MMPS Print Date: Sep 7, 2012 (11:40) PRO File: G:\2012\12-08055\12-08055 Church Road Parkpro